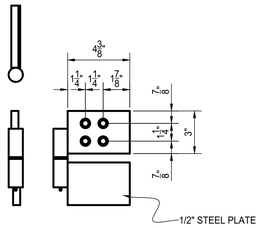

HINGE DETAIL

ZERK END IS FEMALE
FIELD WELD TO POST
MALE END ATTACHES TO GATE
MALE DOWN FOR GATE LIFT OFF
A "STOP" CAN BE WELDED TO THE GATE POST
ABOVE THE HINGE TO PREVENT LIFT OFF

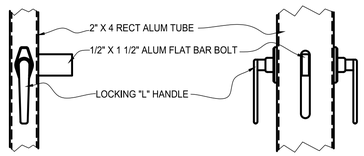

GATE LATCH DETAIL

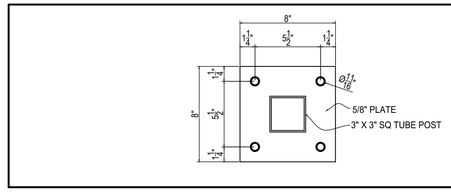

TYPICAL BASE PLATE 6

Scale= 1/2" = 1'-0" A-409

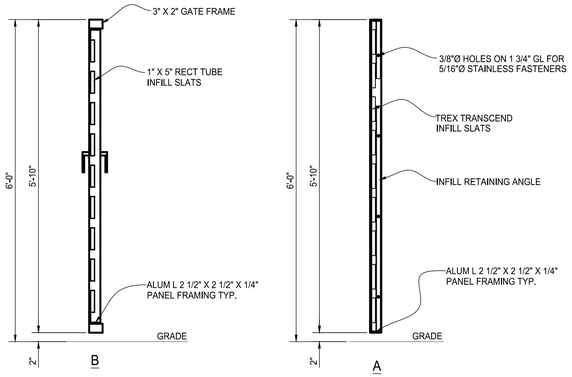

TYPICAL PANEL SECTION 4

Scale= 1/2" = 1'-0" A-409

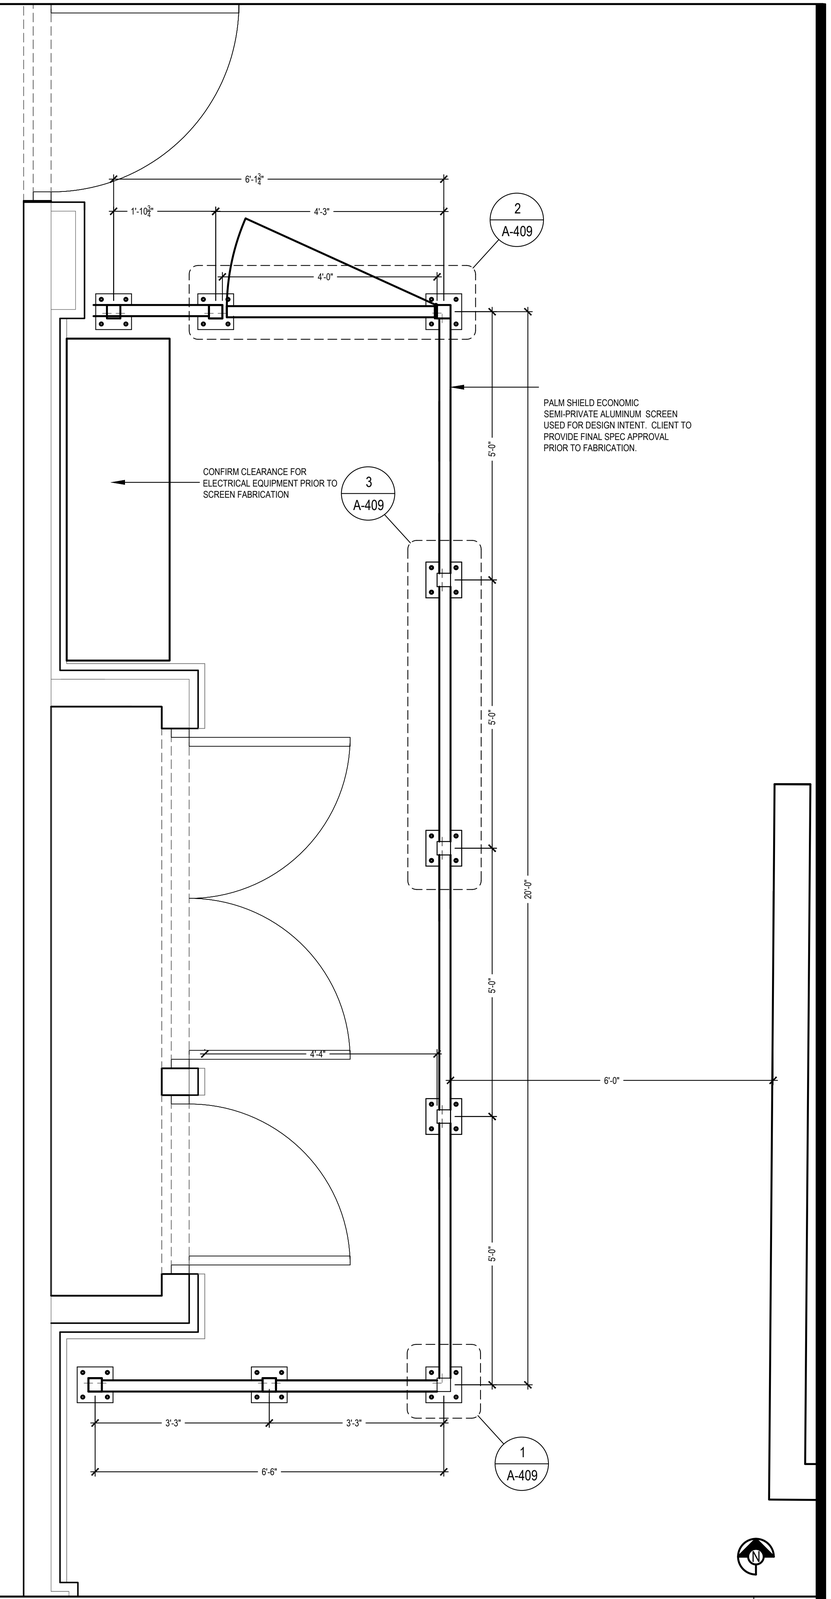

REAR SCREEN PLAN 1

Scale= 1/2" = 1'-0" A-409

TYPICAL HARDWARE 5

Scale= NTS A-409

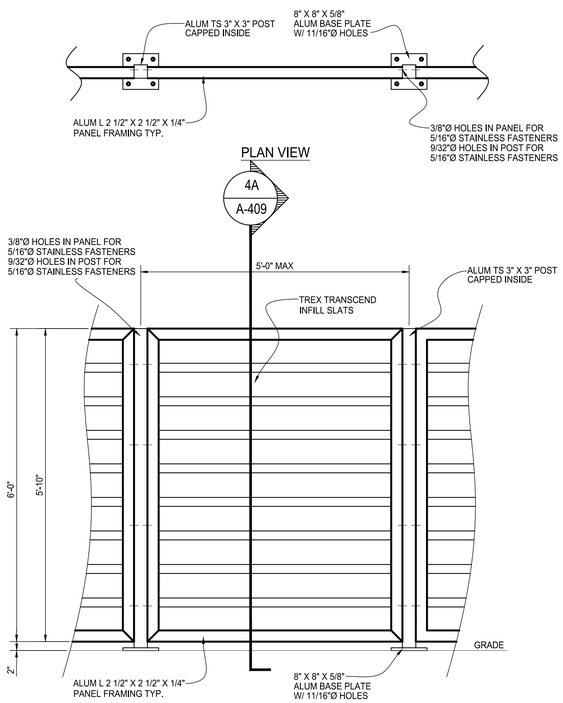

TYPICAL PANEL/POST DETAIL 3

Scale= 1/2" = 1'-0" A-409

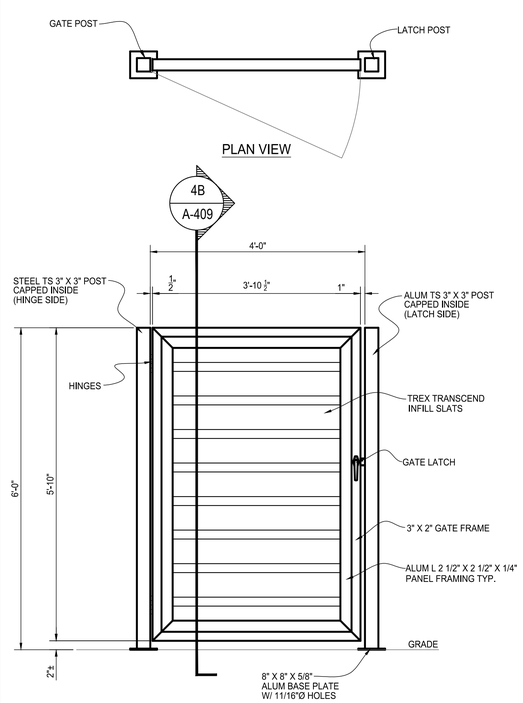

SINGLE SWING GATE ASSEMBLY 2

Scale= 1/2" = 1'-0" A-409

PANDA EXPRESS, INC.
1683 Walnut Grove Ave.
Rosemead, California
91770
Telephone: 626.799.9898
Facsimile: 626.372.8288

All ideas, designs, arrangement and plans indicated or represented by this drawing are the property of Panda Express Inc. and were created for use on this specific project. None of these ideas, designs, arrangements or plans may be used by or disclosed to any person, firm, or corporation without the written permission of Panda Express Inc.

REVISIONS:

ISSUE DATE:
04/27/21 WALMART REVIEW
05/05/21 ISSUE FOR PERMIT

DRAWN BY: BL

PANDA PROJECT #: S8-22-D8044
PANDA STORE #: D8044
ARCH PROJECT #: Q511070001

THOMAS D. NEWGROUND REGISTERED ARCHITECT AR10400042 5.4.21 STATE OF INDIANA

NEWGROUND
15450 S OUTER FORTY DRIVE, SUITE 300
CHESTERFIELD, MO 63017
636-898-8100

PANDA EXPRESS

TRUE WARM & WELCOME
N STATE ROAD 9
GREENFIELD, IN 46140

A-409

REAR SCREEN DETAILS

TRUE WARM & WELCOME 2300 R5

D:\Chicago-Jobs\Panda\IN\S8-21-D8044 - IN, Greenfield, State St & New Rd\3-A&E\2-CDs\CAD\A-409_Rear screen.dwg, 5/6/2021 1:45:46 PM, AutoCAD PDF (General Documentation).pc3