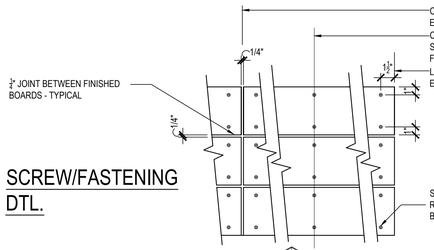

SCREW/FASTENING DTL.

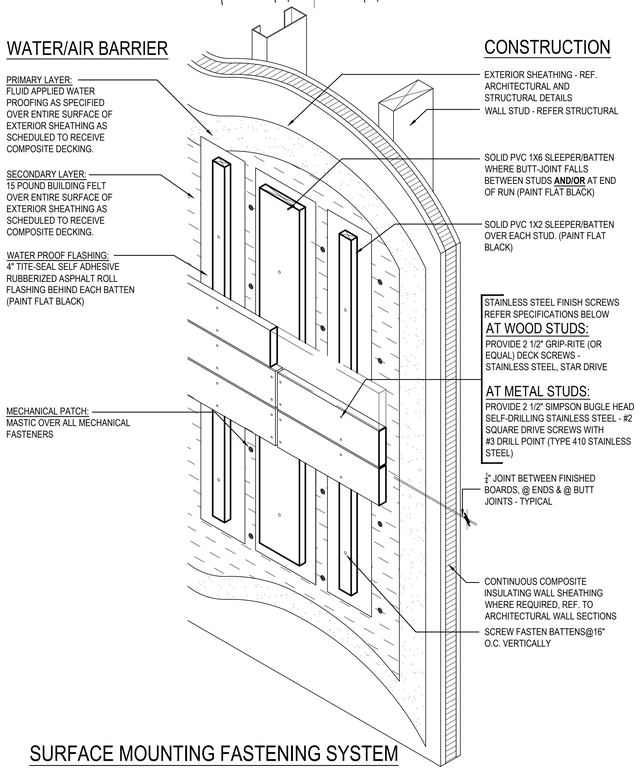

WATER/AIR BARRIER

CONSTRUCTION

SURFACE MOUNTING FASTENING SYSTEM

COMPOSITE DECK FASTENING & WATER PROOFING | 3

Scale= 1 1/2" = 1'-0" | A-201

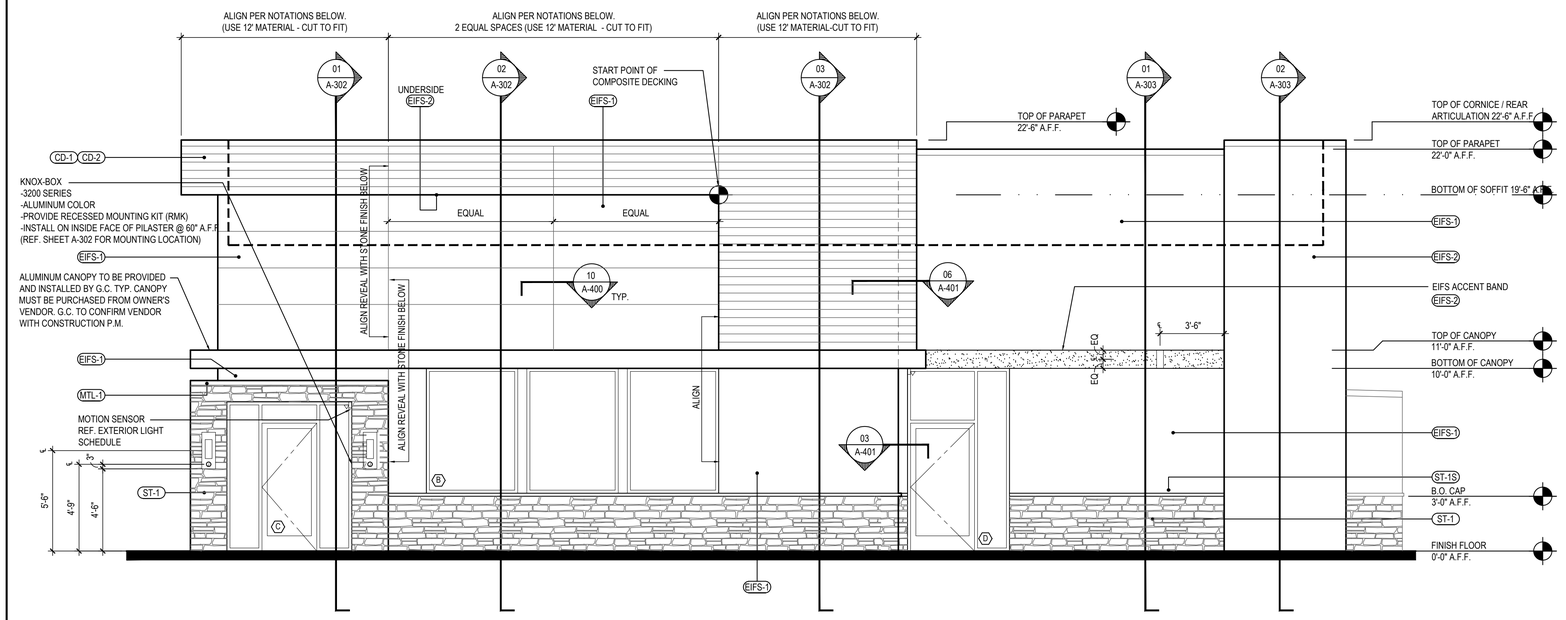

*SEE SHEET A-200 FOR EXTERIOR FINISH SCHEDULE

EAST ELEVATION | 2

Scale= 1/4" = 1'-0" | A-201

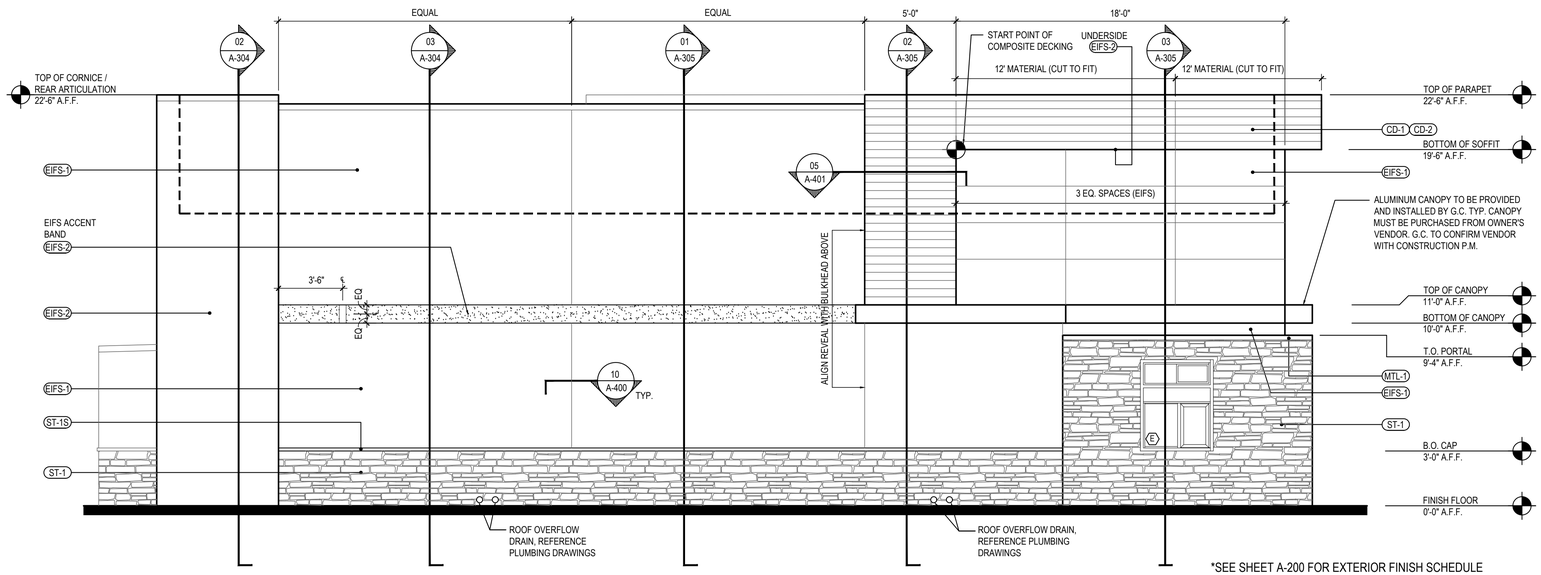

*SEE SHEET A-200 FOR EXTERIOR FINISH SCHEDULE

WEST ELEVATION | 1

Scale= 1/4" = 1'-0" | A-201

ISSUE FOR BID 06-10-22

PANDA EXPRESS, INC.
1683 Walnut Grove Ave.
Rosemead, California
91770
Telephone: 626.799.9898
Facsimile: 626.372.8288

All ideas, designs, arrangement and plans indicated or represented by this drawing are the property of Panda Express Inc. and were created for use on this specific project. None of these ideas, designs, arrangements or plans may be used by or disclosed to any person, firm, or corporation without the written permission of Panda Express Inc.

REVISIONS:

ISSUE DATE:

ISSUE FOR PERMIT	04-29-22
ISSUE FOR BID	06-10-22

DRAWN BY: AE/SS

PANDA PROJECT #: D8512

ARCH PROJECT #: 261-358

idGROUP

CARRY D. MCLAIN REGISTERED ARCHITECT NO. 106105 STATE OF TENNESSEE

04-29-22

PANDA EXPRESS

TRUE WARM & WELCOME
4158 ROBERTS LANE
MORRISTOWN, TN 37813

A-201

EXTERIOR ELEVATIONS

TRUE WARM & WELCOME 2500 R2

ISSUE FOR BID 06-10-22