MAP
OF
WOODSIDE TERRACE
OF
MILL VALLEY
MARIN CO. CAL.

SURVEYED MARCH 1909.

Geo. F. Allman

SCALE 1 INCH = 80 FEET.

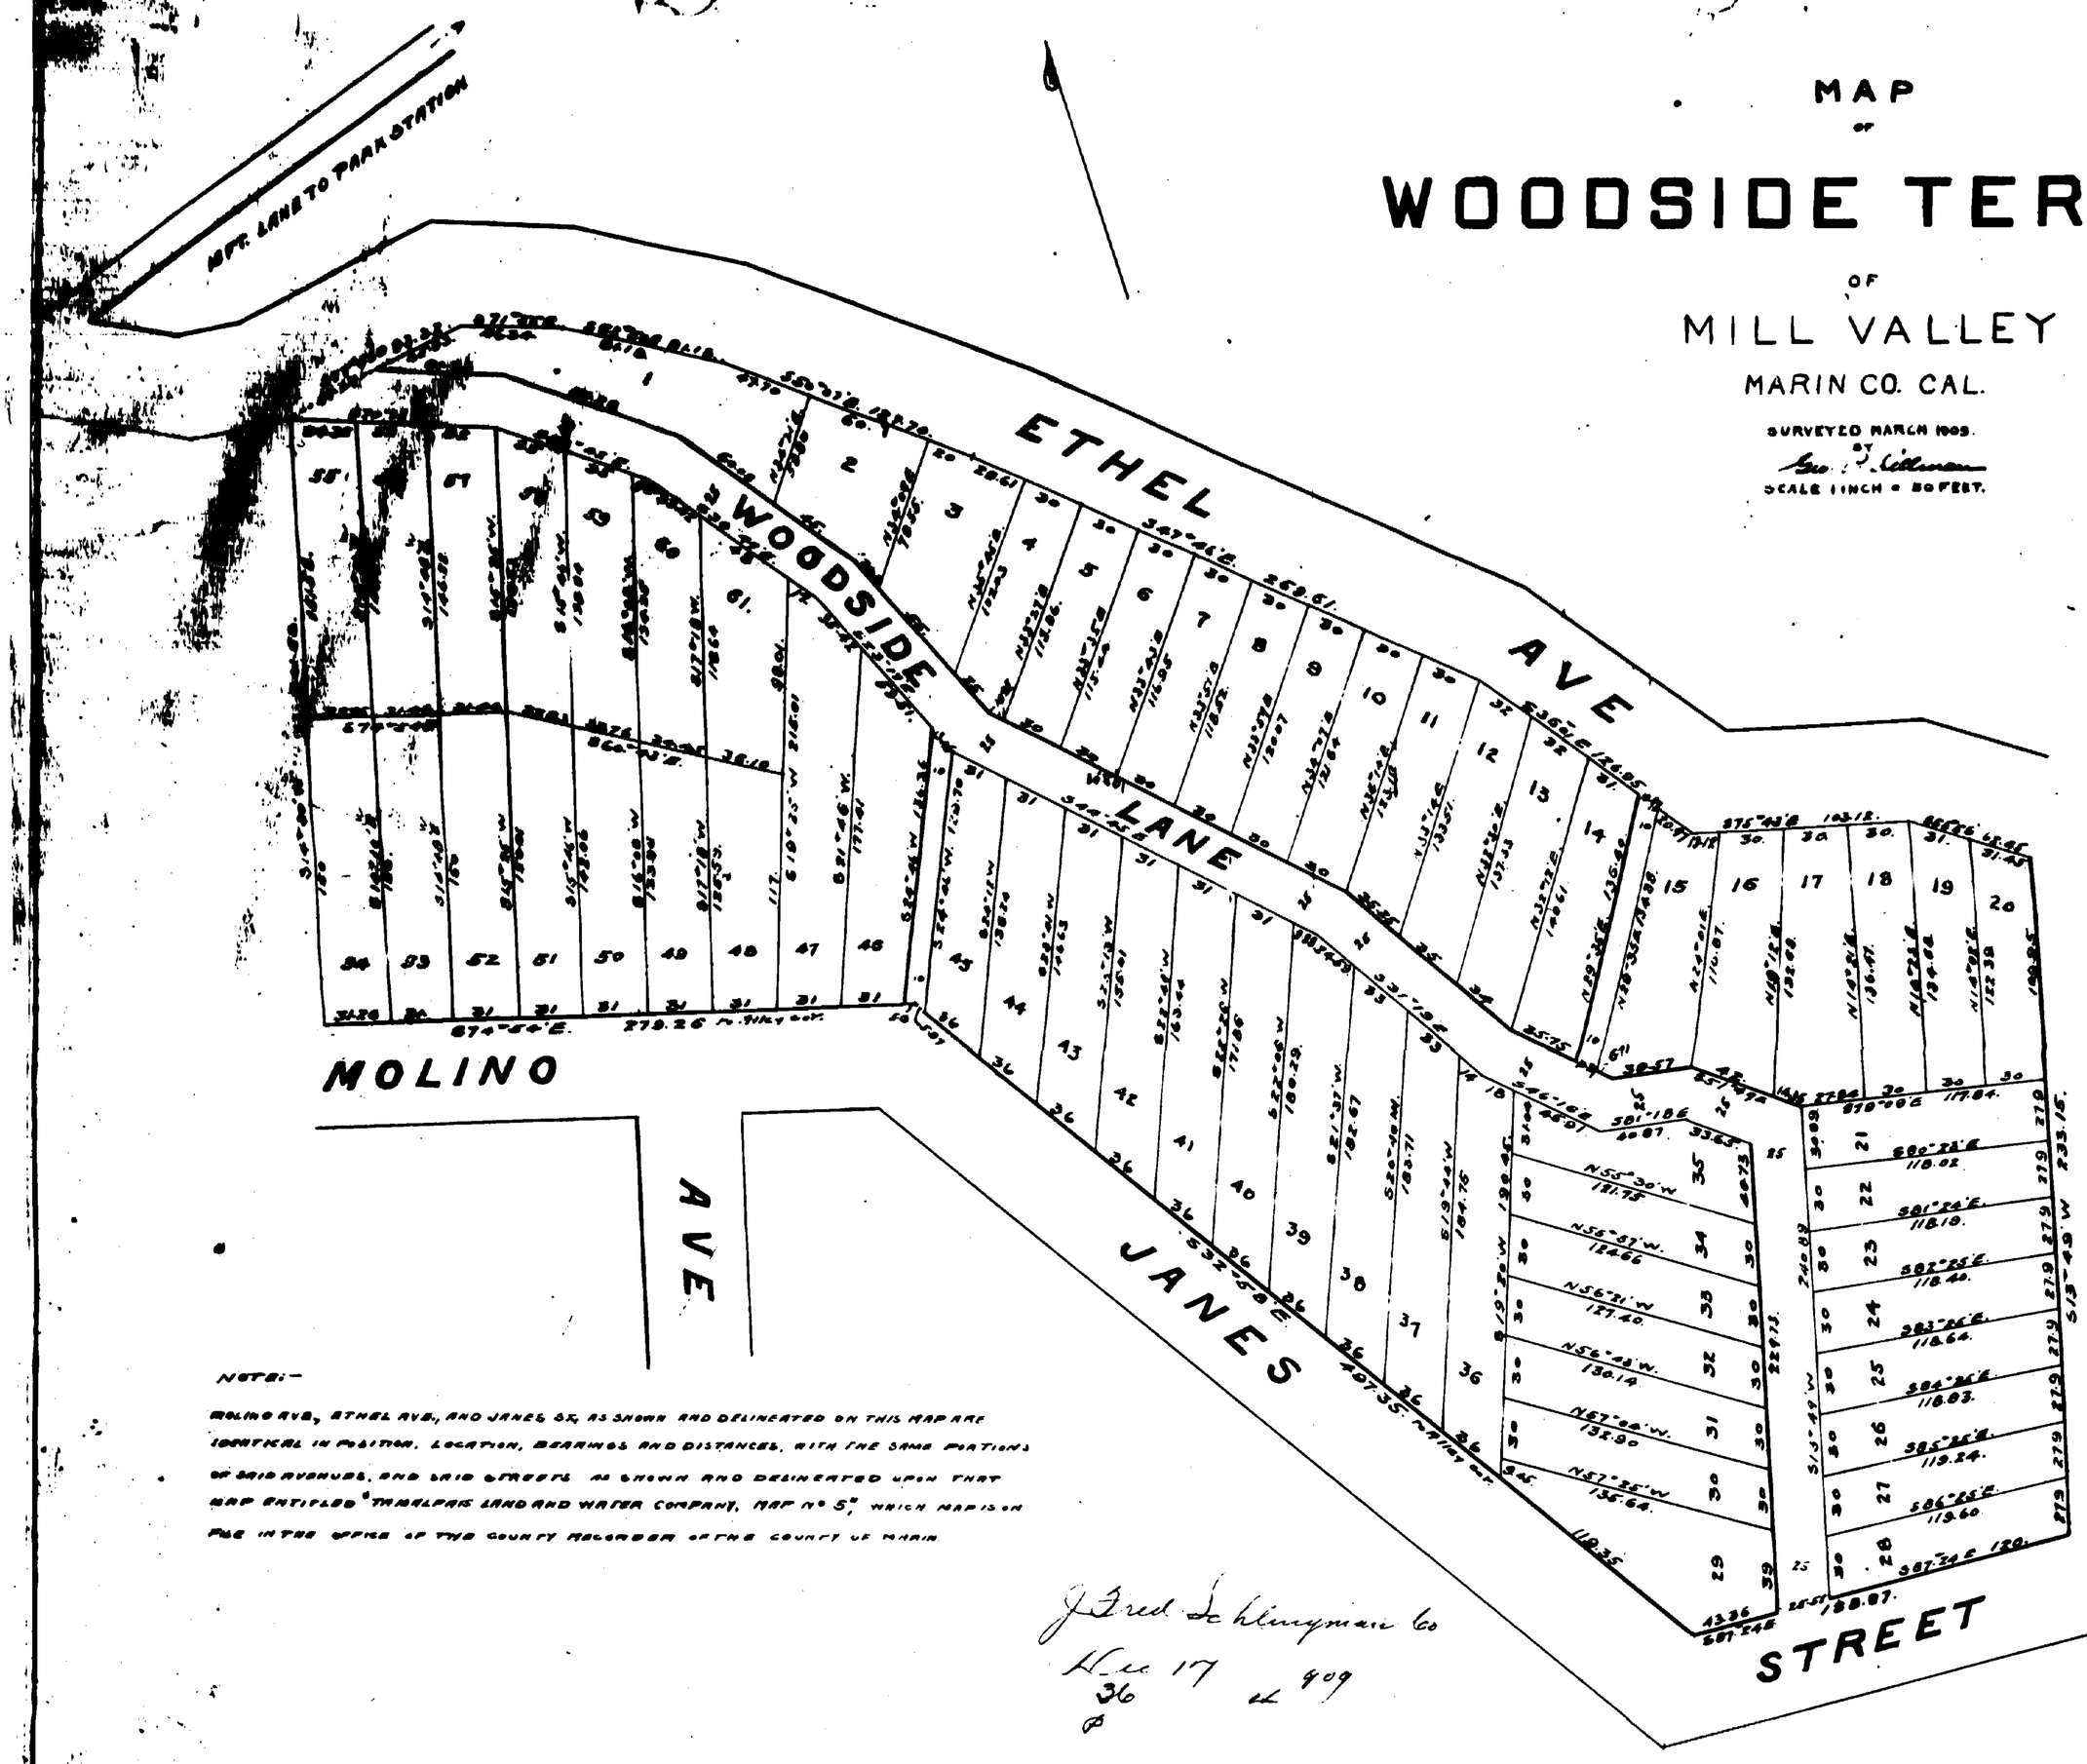

NOTE:-

MOLINO AVE., ETHEL AVE., AND JANES ST. AS SHOWN AND DELINEATED ON THIS MAP ARE IDENTICAL IN POSITION, LOCATION, BEARINGS AND DISTANCES, WITH THE SAME PORTIONS OF SAID AVENUES, AND SAID STREETS AS SHOWN AND DELINEATED UPON THAT MAP ENTITLED "THARALPAIS LAND AND WATER COMPANY, MAP No 5" WHICH MAP IS ON FILE IN THE OFFICE OF THE COUNTY RECORDER OF THE COUNTY OF MARIN.

J. Fred Schlingman Co
Dec 17 1909
36
Ø

KNOW ALL MEN BY THESE PRESENTS:

THAT THE UNDERSIGNED DO HEREBY CERTIFY THAT THEY ARE THE OWNERS IN FEE SIMPLE ABSOLUTE OF THE TRACT OF LAND LAID OUT AND DESIGNATED ON THE WITHIN MAP. THAT THERE ARE NO LIENS FOR UNPAID TAXES:- STATE, COUNTY, MUNICIPAL, OR OTHERWISE- (EXCEPT TAXES NOT YET PAYABLE) AGAINST SAID TRACT OF LAND, OR ANY PART THEREOF. THAT THE UNDERSIGNED DO CONSENT TO THE MAKING OF THIS MAP.

IN WITNESS WHEREOF WE HAVE HEREUNTO SET OUR HANDS THIS 1st DAY OF October 1909

THE J. FRED SCHLINGMAN COMPANY

J. Fred Schlingman PRESIDENT Wm. F. Talley SECRETARY.

STATE OF CALIFORNIA } SS.
COUNTY OF MARIN }

ON THIS 14th DAY OF December IN THE YEAR ONE THOUSAND NINE HUNDRED AND nine BEFORE ME THOMAS FOTTRELL A NOTARY PUBLIC IN AND FOR SAID COUNTY PERSONALLY APPEARED J. FRED SCHLINGMAN KNOWN TO ME TO BE THE PRESIDENT AND WM. F. TALLEY, KNOWN TO ME TO BE THE SECRETARY OF THE COMPANY THAT EXECUTED THE WITHIN INSTRUMENT ON BEHALF OF THE CORPORATION THEREIN NAMED, AND ACKNOWLEDGED TO ME THAT SUCH CORPORATION EXECUTED THE SAME

IN WITNESS WHEREOF I HAVE HEREUNTO SET MY HAND AND AFFIXED MY OFFICIAL SEAL IN SAID COUNTY, THE DAY AND YEAR IN THIS CERTIFICATE FIRST ABOVE WRITTEN. Thos Fottrell

I HEREBY CERTIFY THAT THERE ARE NO LIENS FOR UNPAID STATE, COUNTY, OR OTHER TAXES, COLLECTABLE BY THE COUNTY OF MARIN (EXCEPT TAXES NOT YET PAYABLE) AGAINST SAID TRACT OF LAND OR ANY SUBDIVISION THEREOF.

COUNTY AUDITOR, MARIN COUNTY, CALIFORNIA.

I HEREBY CERTIFY THAT THERE ARE NO LIENS FOR UNPAID MUNICIPAL OR OTHER TAXES, COLLECTABLE BY THE INCORPORATED TOWN OF MILL VALLEY (EXCEPT TAXES NOT YET PAYABLE) AGAINST SAID TRACT OF LAND OR ANY SUBDIVISION THEREOF.

Hesin Staples

TAX COLLECTOR, TOWN OF MILL VALLEY, STATE OF CALIFORNIA.

RESOLUTION.

WHEREAS: AT A REGULAR MEETING OF THE BOARD OF TOWN TRUSTEES OF THE TOWN OF MILL VALLEY, HELD AT THE TOWN HALL ON THE 14th DAY OF December 1909 AT THE HOUR OF 8 O'CLOCK, P.M. OF THAT DAY, THERE WAS PRESENTED TO THE BOARD BY THE OWNERS THEREOF, THE WITHIN MAP ENTITLED "MAP OF MILLSIDE TERRACE, OF MILL VALLEY, MARIN COUNTY CALIFORNIA": AND WHEREAS THIS BOARD HAS DETERMINED THAT IT IS NOT FOR THE PUBLIC INTEREST TO ACCEPT THE SAID MAP: RESOLVED: THAT THE SAID MAP IS HEREBY REJECTED: PASSED BY THE FOLLOWING VOTE: Trustees Schulz, Curtis, Wilson, Ames. Nos. Trustee Ross absent. Trustee Truesdell.

I, S.H. ROBERTS, TOWN CLERK OF THE TOWN OF MILL VALLEY, STATE OF CALIFORNIA, DO HEREBY CERTIFY THAT AT A REGULAR MEETING OF THE BOARD OF TOWN TRUSTEES OF THE TOWN OF MILL VALLEY, THE FOREGOING RESOLUTION WAS ADOPTED BY THE SAID BOARD OF TOWN TRUSTEES, AND THE SAME SPREAD UPON THE MINUTES OF THE BOARD.

IN WITNESS WHEREOF: I HAVE HEREUNTO SET MY HAND THIS 14th DAY OF December 1909

TOWN CLERK.

3-38

VOL 3-38